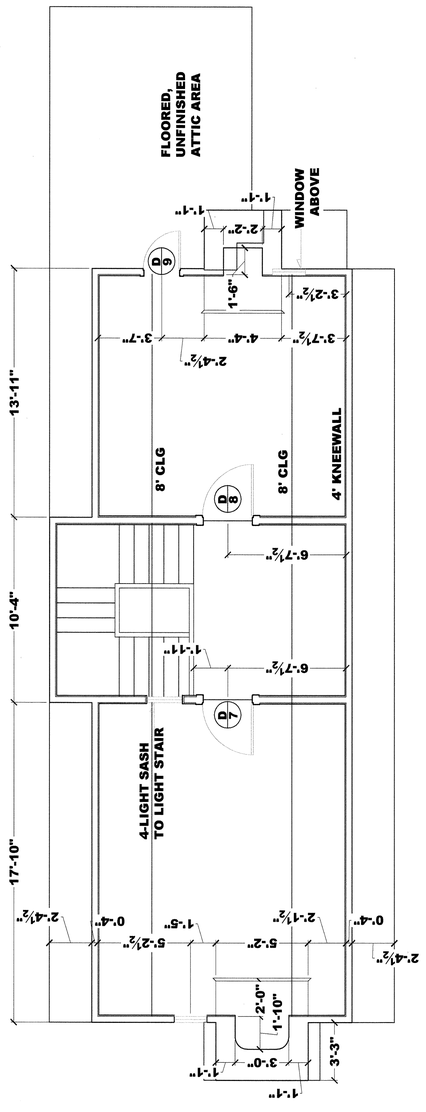

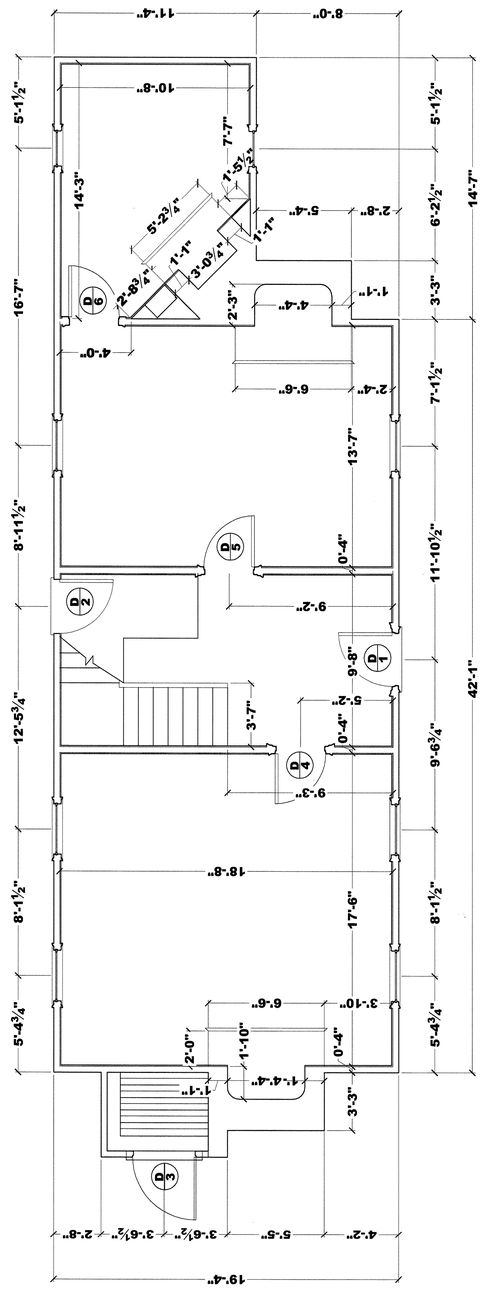

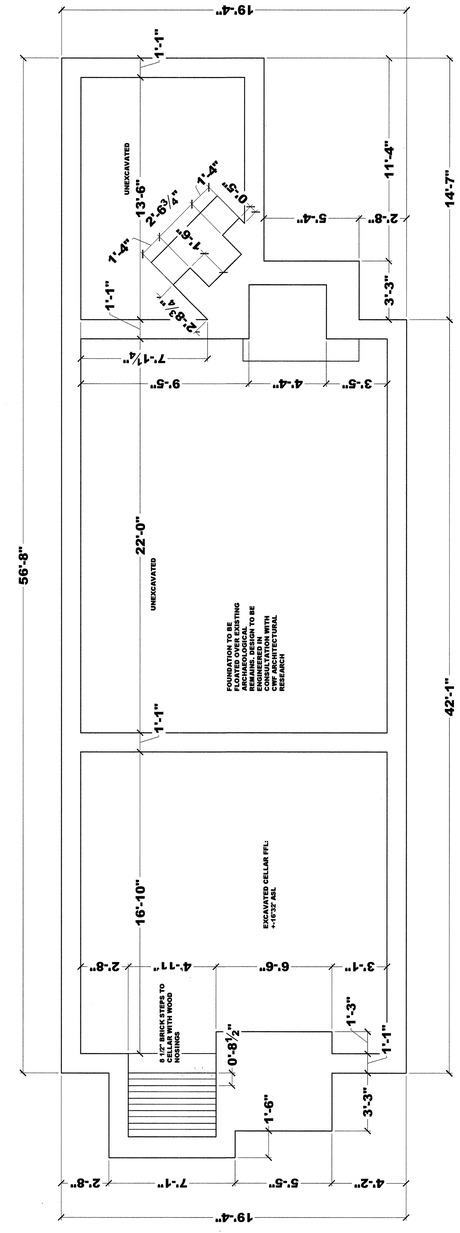

N

PRINTS ISSUED		
DATE	No.	TO WHOM

CONTRACTOR SHALL VERIFY ALL DIMENSIONS AND TAKE OWN MEASUREMENTS AT THE JOB SITE BEFORE COMMENCING WORK. ADVISE OF ANY ERROR OR DISCREPANCY.

REVISIONS

PROJ. NO.	PROJECT OR SITE
	MONROE BIRTHPLACE

TITLE

FLOOR PLANS

NUMBER

A 1

SCALE	DATE	DRAWN	CHECKED	APPROVED
1/4"=1'	5.13.2009	JEK		

THE COLONIAL WILLIAMSBURG FOUNDATION

DEPARTMENT OF ARCHITECTURAL RESEARCH