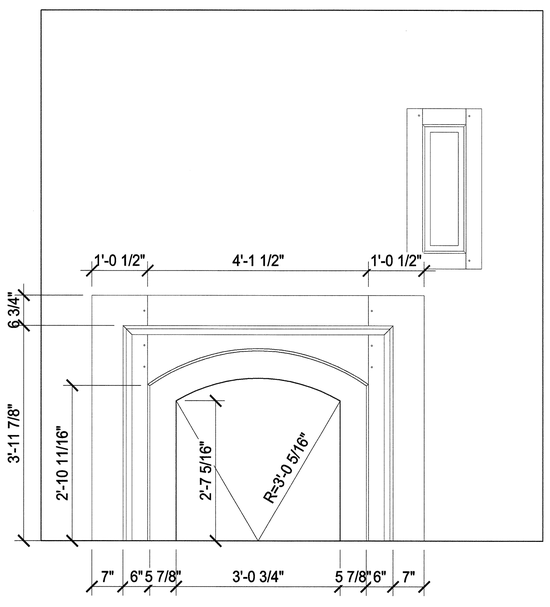

OFFICE MANTEL

PRINTS ISSUED

DATE	No.	TO WHOM

CONTRACTOR SHALL VERIFY ALL DIMENSIONS AND TAKE OWN MEASUREMENTS AT THE JOB SITE BEFORE COMMENCING WORK. ADVISE OF ANY ERROR OR DISCREPANCY.

REVISIONS

PROJ. NO.	PROJECT OR SITE
	James Monroe Birthplace

TITLE

MANTEL DETAILS

NUMBER

A 101

SCALE	DATE	DRAWN	CHECKED	APPROVED	BLK. BLDG.
3/4"=1'	5.13.2009	JEK			

THE COLONIAL WILLIAMSBURG FOUNDATION

DEPARTMENT OF ARCHITECTURAL RESEARCH